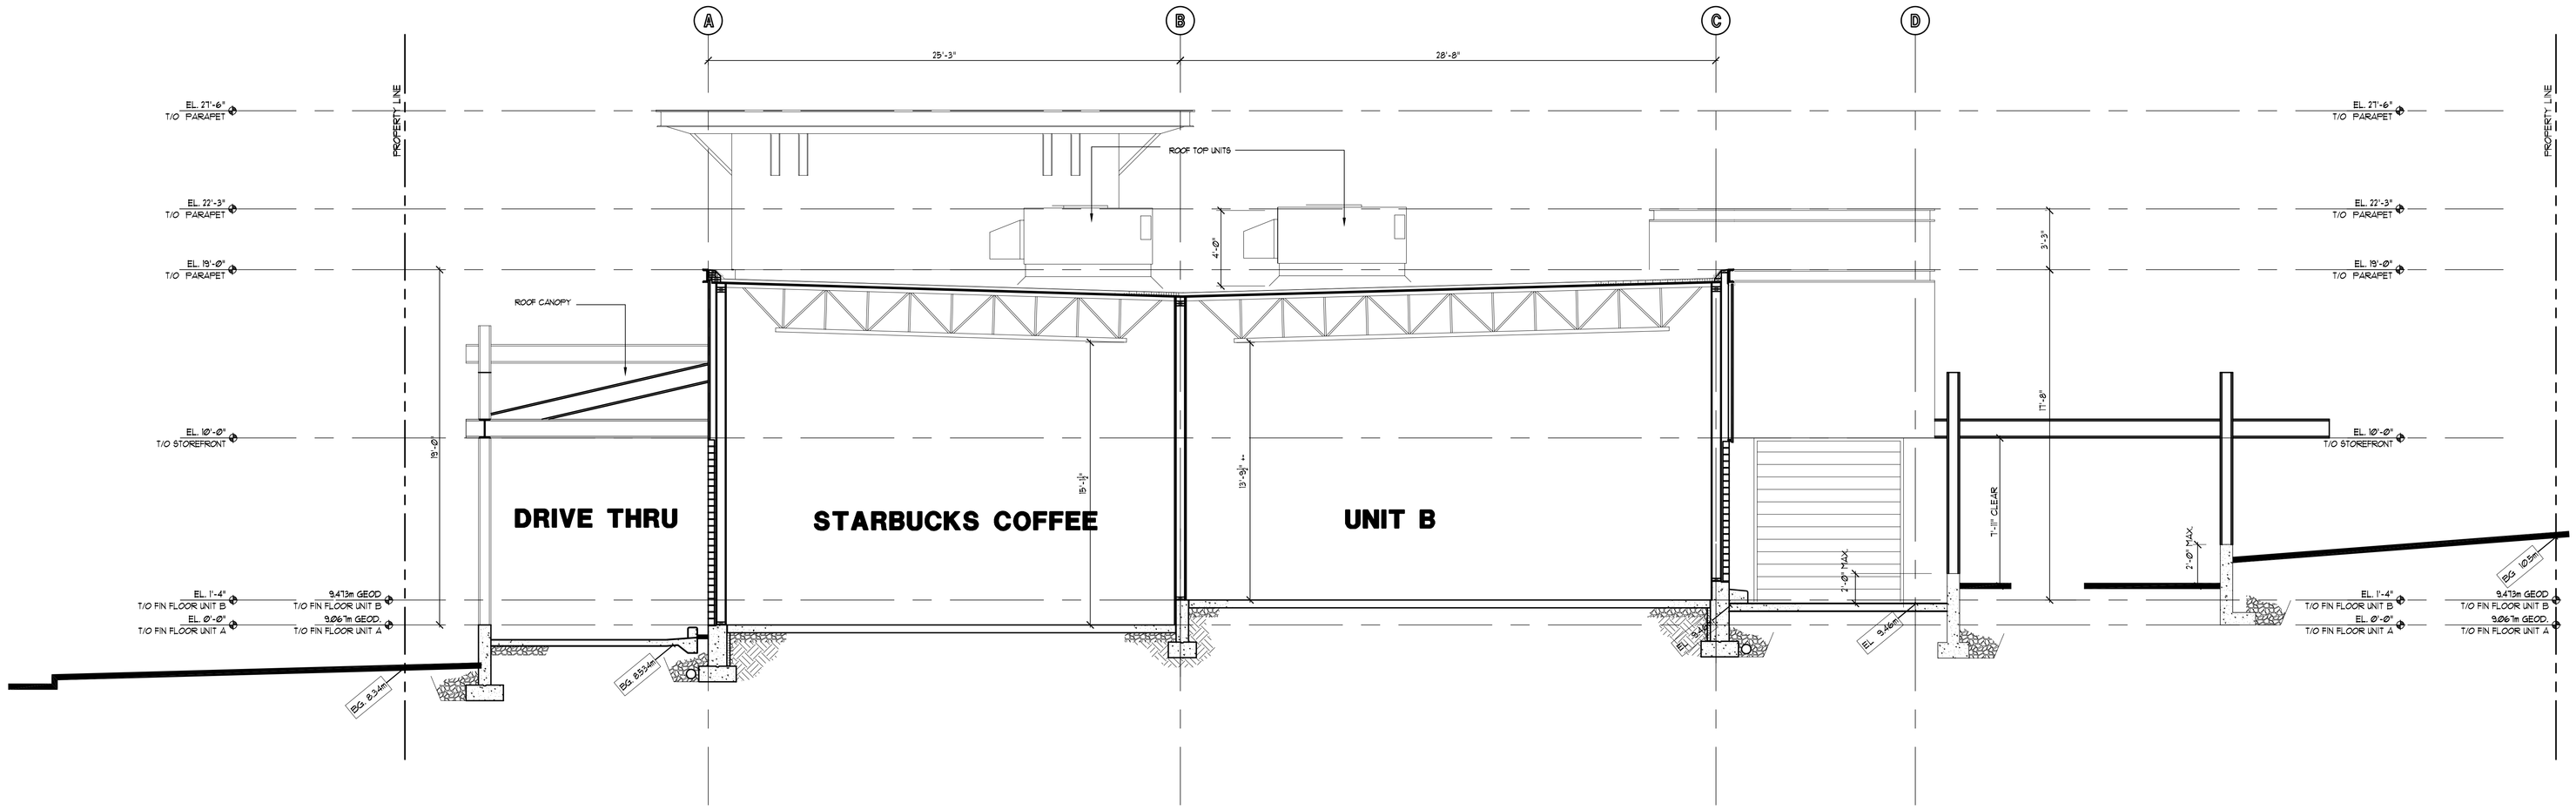

1 / A-5.0 SECTION

SCALE: 1/4" =1'-0"

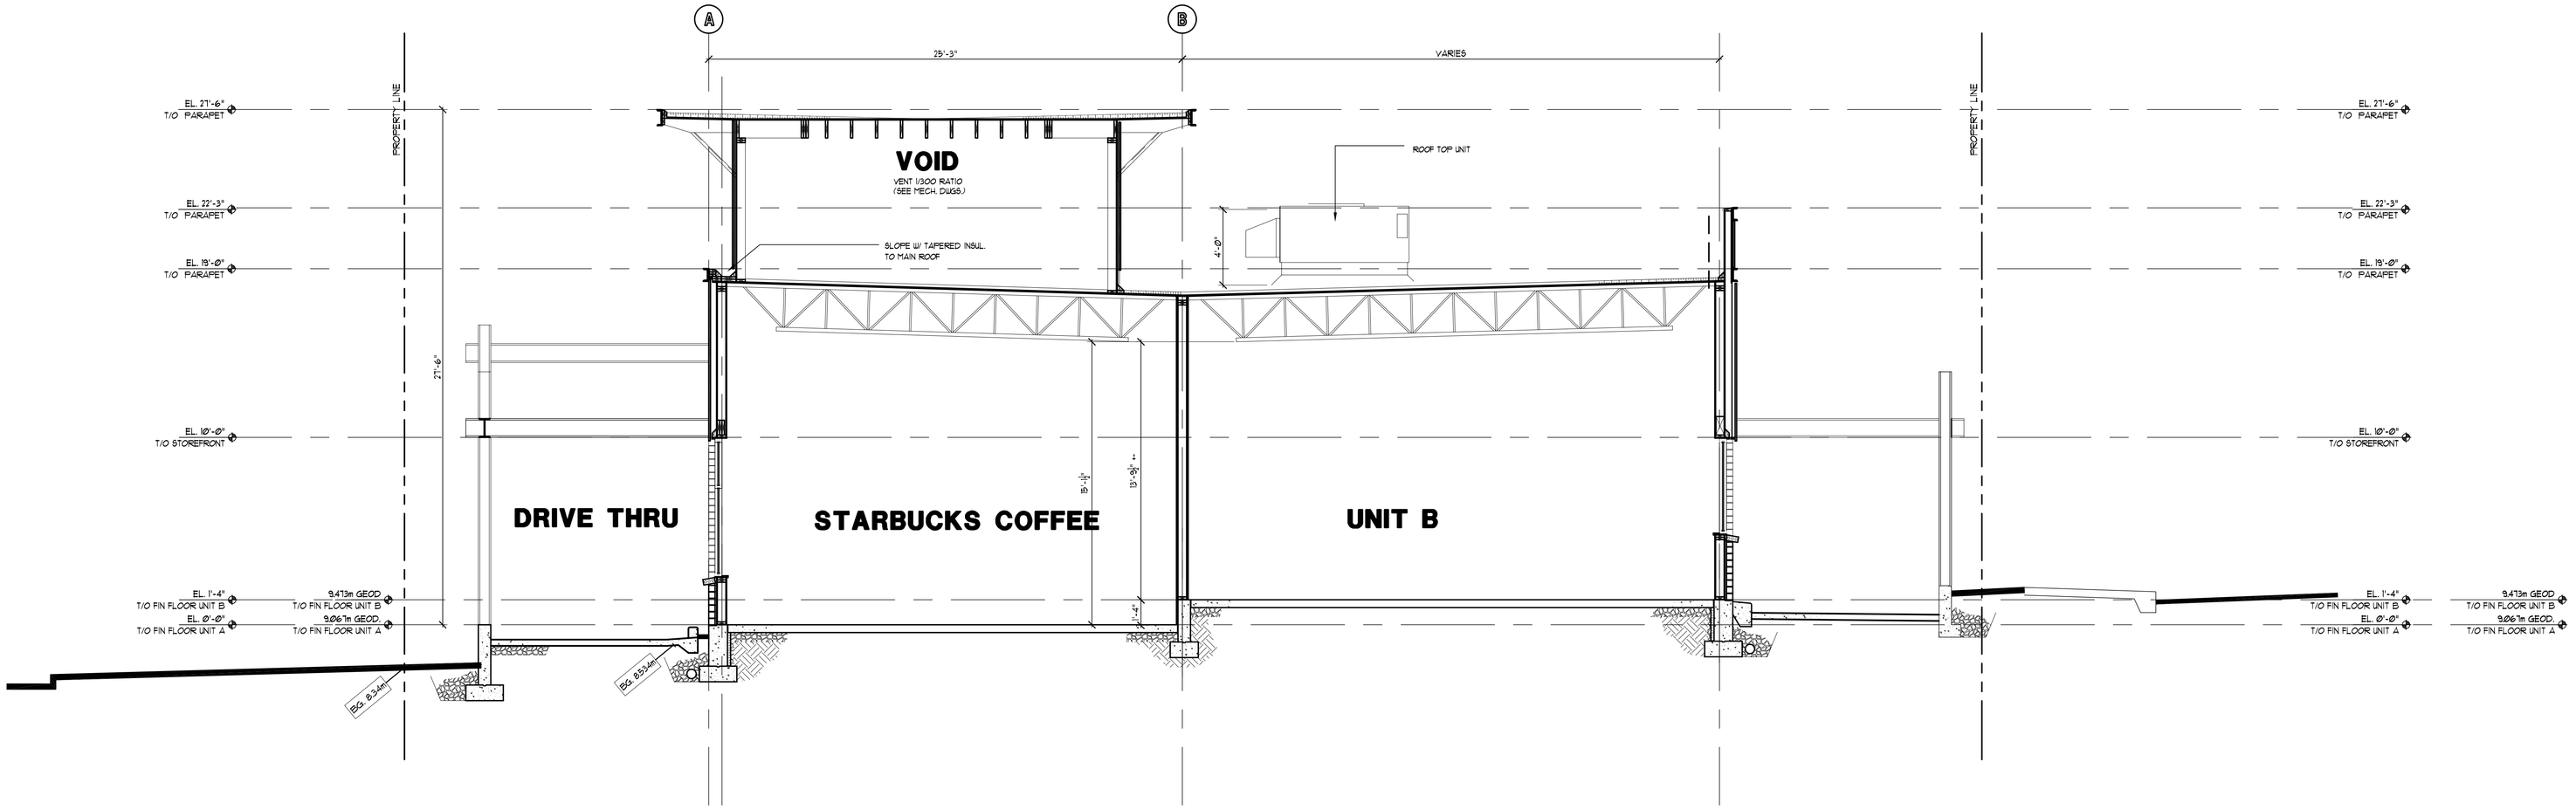

2 / A-5.0 SECTION

SCALE: 1/4" =1'-0"

no	date	description
	Dec30/04	FINAL REVISION DRAWING
5	SEPT30/04	REISSUED FOR D.P.
4	JAN29/04	ISSUED FOR CONSTRUCTION
3	JAN24/04	REVISED FOR BP.
2	JAN1/04	REISSUED FOR PRICING
1	MAR26/04	ISSUED FOR BUILDG PERMIT

revisions

This drawing, as an instrument of service, is the property of Urban Design Group Architects Ltd., and may not be reproduced, copied or loaned without written permission.

All designs, concepts, and other information shown on this drawing, are for use on this project only, and shall not be used otherwise without written permission.

consultant

COMMERCIAL DEVELOPMENT
for PCI DEVELOPMENTS CORP.
850 & 858 POWELL STREET, VANCOUVER, B.C.

urban design group
architects ltd
600-1140 WEST PENDER
VANCOUVER, BC V6E 4G1
TELEPHONE (604) 687-2334
FACSIMILE (604) 688-7481

file name
2145 s500
2145

sheet title
SECTIONS

date	AUG / 03	sheet number
scale	AS NOTED	A-5.0
drawn	RD	
checked	–	